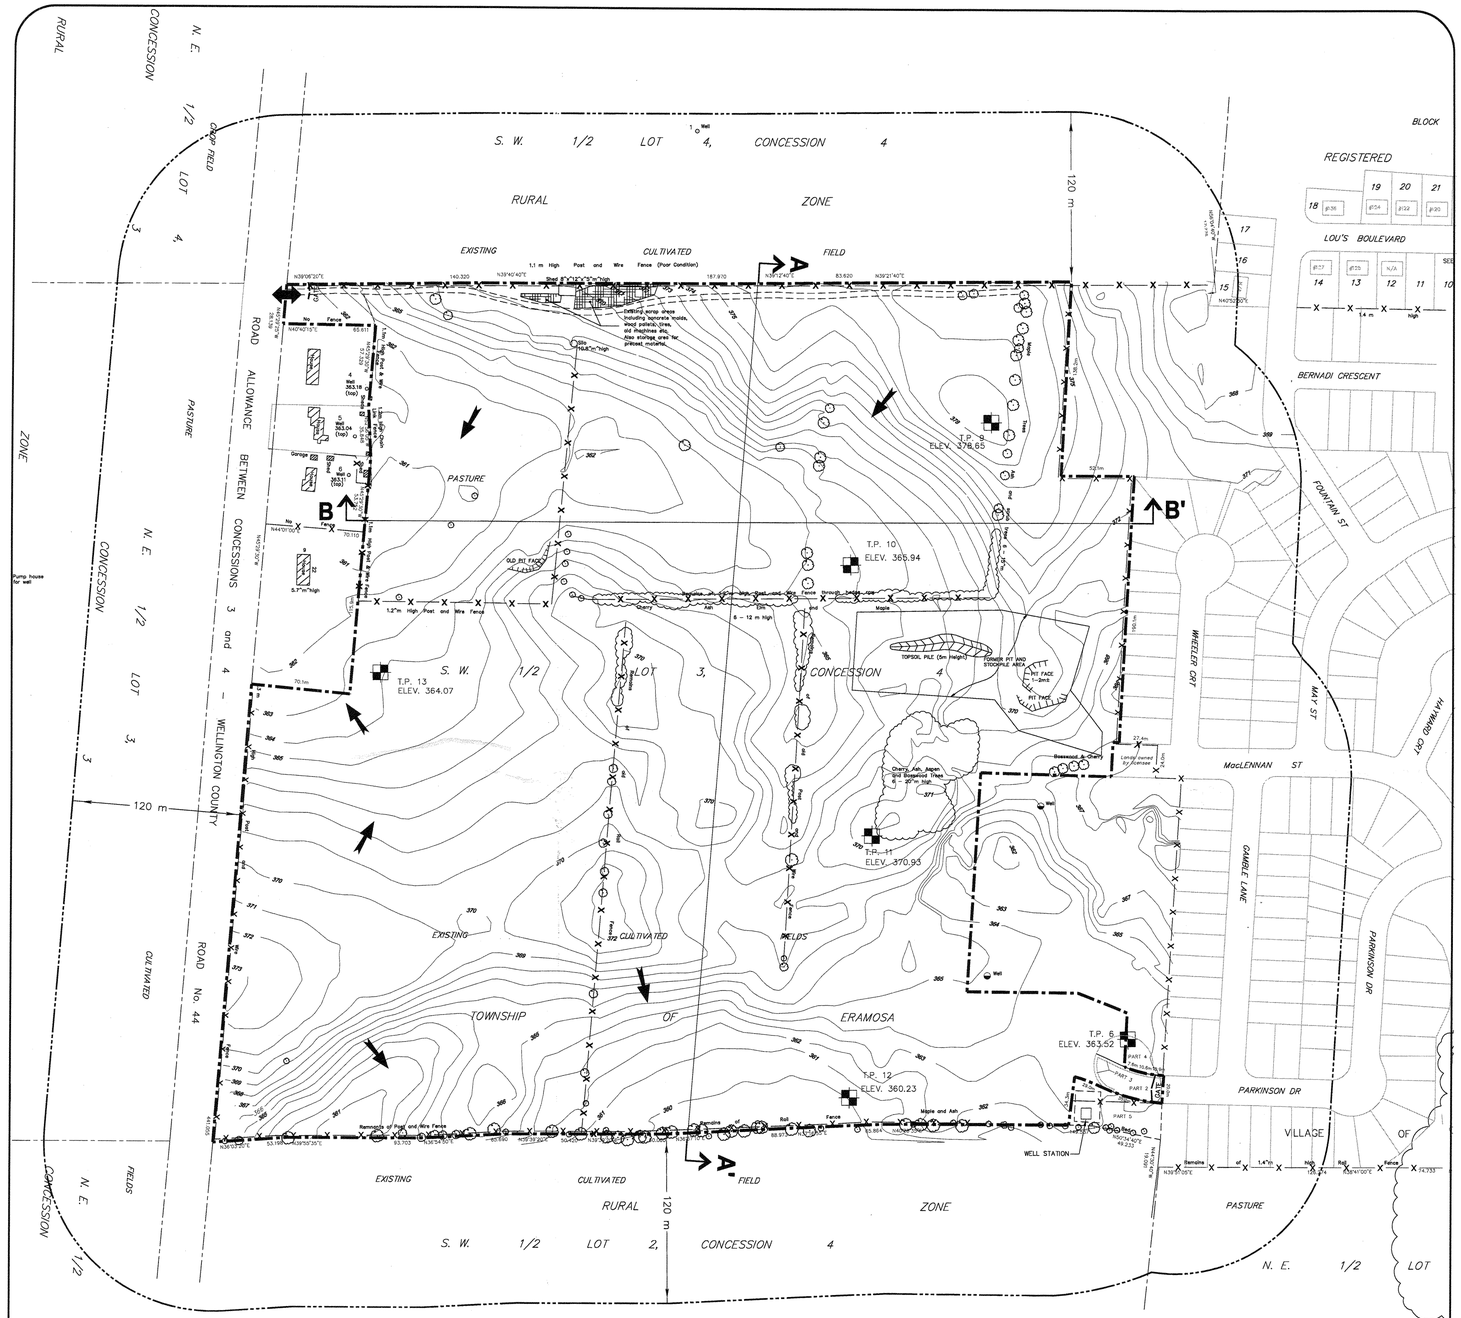

Legend

- Boundary of Area to be Licenced
- Lot Line
- Existing Contours (m)
- Existing Fence
- Existing Tree Cover
- Cross Section
- Direction of Surface Drainage
- Entrance/Exit
- Test Pit (T.P. 12 ELEV. 360.23)

NOTES

1. It is proposed that extraction and rehabilitation of the pit will provide a uniform and productive agricultural use compatible with the surrounding land base.
2. The licensed area is 33.5 hectares.
3. All buildings on site and within 120 metres of the site have been identified.
4. Wells located within the licensed lands or within 120 metres of the site are shown on the site plan.
5. The approximate water table elevation is 357.53m at Test Pit 12 and 360.47m at Test Pit 13. as interpreted by Black, Shoemaker, Robinson & Donaldson Limited site plan, Project 89-6697, dated March 31, 1992.
6. There is no existing fuel storage on site. Scrap location is located as noted on site plan.
7. Site contours are at 1 metre intervals as described in Black, Shoemaker, Robinson & Donaldson Limited site plan, Project 89-6697, dated March 31, 1992.
8. Spot elevations and contour elevations hereon are referred to Geodetic Datum Benchmark-nail and washer in root of pine tree at S.W. corner of cemetery. Elevation = 364.269 (supplied by Philips Planning and Engineering Ltd.)

REFERENCES

1. Black, Shoemaker, Robinson & Donaldson Limited site plan, Project 89-6697 dated March 31, 1992 as approved by MNR.
2. Granular Assessment by Dominion Soil Investigation Inc. Ref. No. 91-10-K4, dated November 4 and October 29, 1991.
3. Aerial Orthophotography dated 2010, 30cm resolution, Grand River Conservation Authority.
4. Draft Plan of Subdivision, Part NE and SW Halves Lot 3, Concession 4, Township of Guelph-Eramosa (Eramosa), County of Wellington prepared by Black, Shoemaker, Robinson & Donaldson Limited, Project No. 01-4014 dated July 5, 2002
5. Plan of Survey, SW. Half Lot 3, Concession 4, Township of Guelph-Eramosa (Eramosa), County of Wellington prepared by Black, Shoemaker, Robinson & Donaldson Limited, Project No. 12-9316 dated October 31, 2012.
6. Severance Application Sketch, SW. Half Lot 3, Concession 4, Township of Guelph-Eramosa (Eramosa), County of Wellington prepared by Black, Shoemaker, Robinson & Donaldson Limited, Project No. 12-9316 -1 dated December 12, 2012.

WATER WELL INFORMATION

No.	TOP ELEVATION	STATIC LEVEL	WATER FOUND	BOTTOM	SOURCE	TYPE
1	N/A	NO	M.O.E.	INFO	AVAILABLE	
2	N/A	30.48m	67.06m	N/A	M.O.E. , WELL #7687	
3	N/A	NO	M.O.E.	INFO	AVAILABLE	
4	363.18 meas	NO	M.O.E.	INFO	AVAILABLE	
5	363.04 meas	NO	M.O.E.	INFO	AVAILABLE	
6	363.11 meas	NO	M.O.E.	INFO	AVAILABLE	
7	N/A	NO	M.O.E.	INFO	AVAILABLE	
8	N/A	NO	M.O.E.	INFO	AVAILABLE	

BERNARDI PRECAST PIT

PART SW 1/2 LOT 3, CONCESSION 4
TOWNSHIP OF GUELPH-ERAMOSA
(FORMER TOWNSHIP OF ERAMOSA)
COUNTY OF WELLINGTON

Page 1 of 4
EXISTING FEATURES

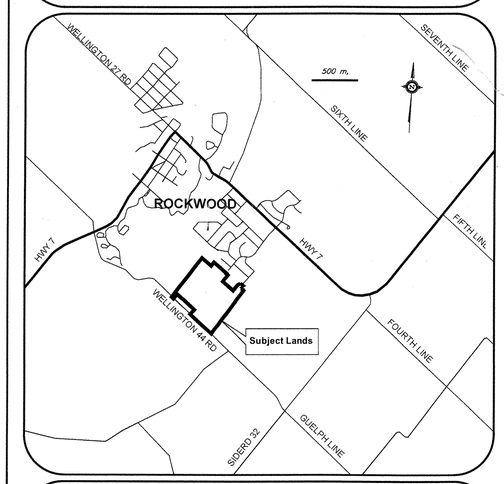

THIS PLAN IS PREPARED UNDER THE AGGREGATE RESOURCES ACT FOR A CLASS A LICENCE, CATEGORY 3.

THESE SITE PLANS HAVE BEEN PREPARED UNDER THE DIRECTION OF AND CERTIFIED BY A PERSON APPROVED BY THE MINISTER OF NATURAL RESOURCES (AS PER SECTION 8(4) OF THE AGGREGATE RESOURCES ACT).

SIGNATURE: _____ DATE: SEP 16 2013

1253252 ONTARIO LIMITED
412 Elizabeth Street
Guelph, Ontario N1E 2Y1

FILE: H:\BOB_GIBSON\8572 - GIBSON - Bernardi Precast\cad\bernardi precast pit.dwg
REVISED: Sep 06, 2013 | APPROVED: R.J.G | CHECKED: R.J.G

No.	DATE	DESCRIPTION	APP'D

AMENDMENTS

SCALE 1:2,000 (0 – 50m – 100m)

ROBERT GIBSON CONSULTING SERVICES INC.
15 IDLEWOOD DRIVE KITCHENER, ONTARIO N2A 1H9
PHONE (519) 894-0273 FAX (519) 894-9526

MINISTRY OF NATURAL RESOURCES
GUELPH
APPROVED
ASSISTANT DISTRICT MANAGER/AGGREGATE INSPECTOR
DATE Oct. 22/2013