


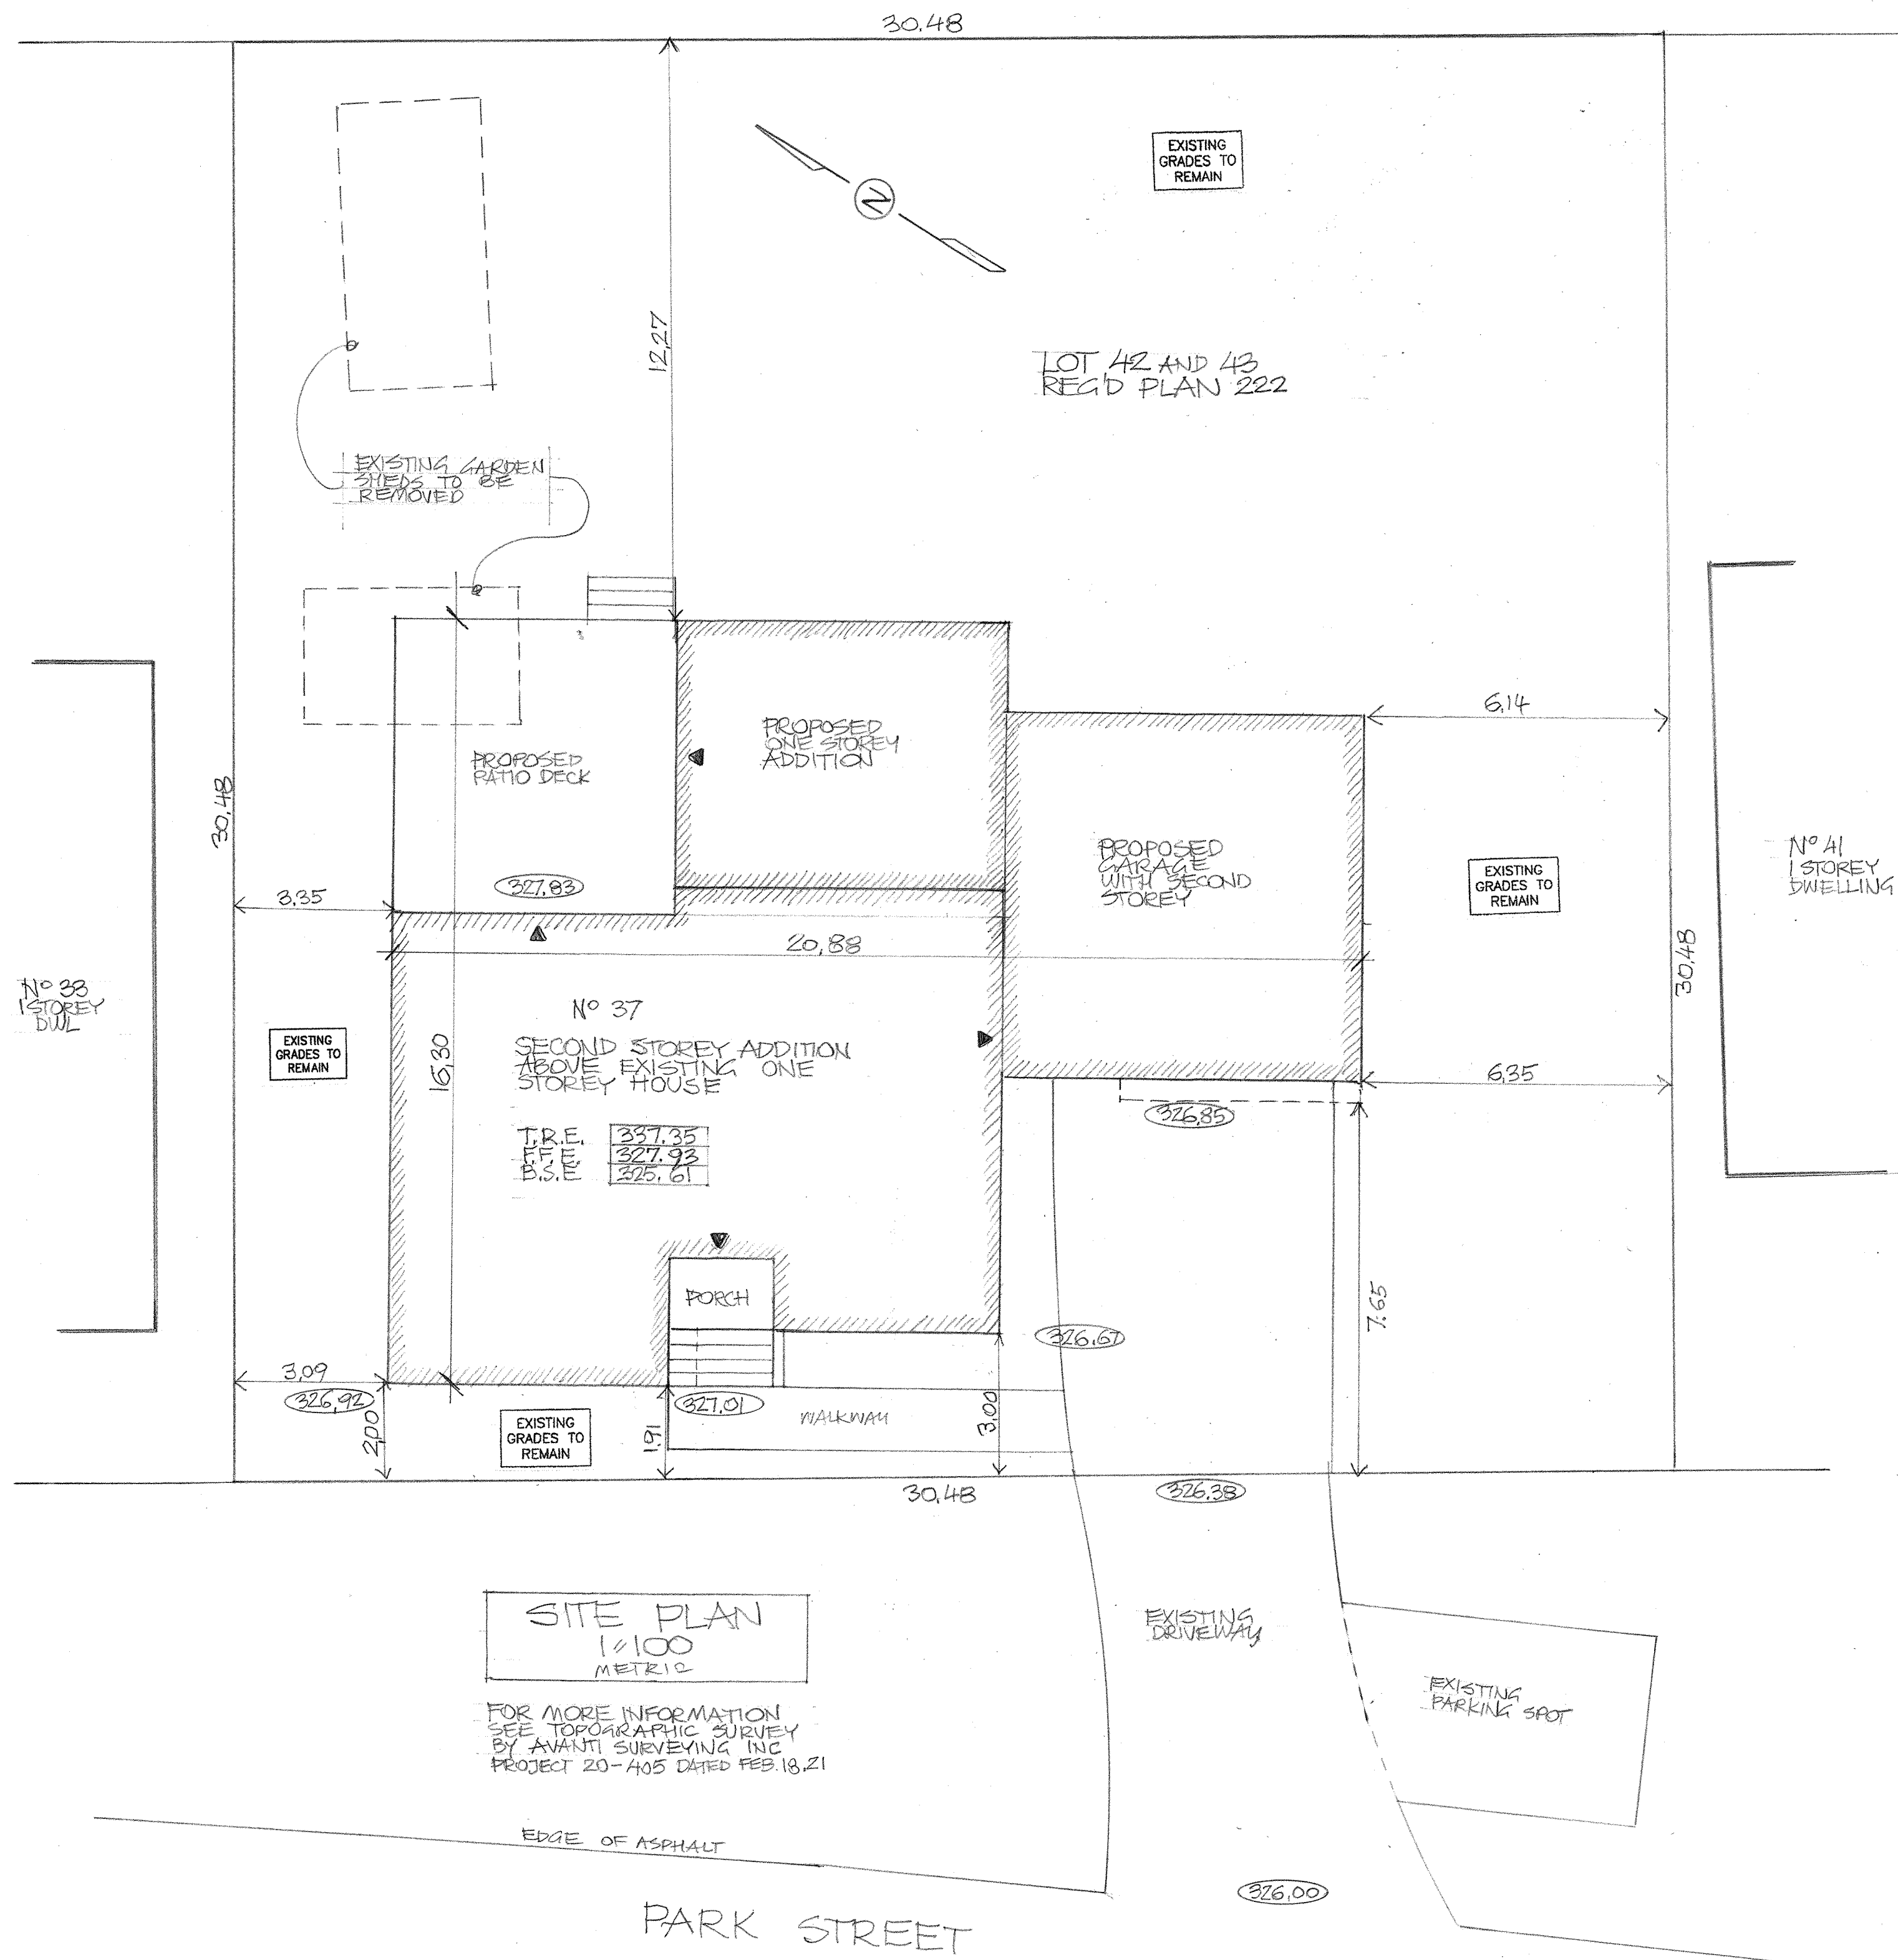


SITE STATISTICS

	M ²	SQ. FT.
LOT AREA	929.0	10,000
EXISTING GROUND FLOOR	123.0	1,324
PROPOSED G.F. ADDITION	44.8	482
PROPOSED GARAGE	61.1	658
LOT COVERAGE	228.9	2,464
PROPOSED SECOND FLOOR	200.3	2,156
GROSS FLOOR AREA	368.1	3,962


24.6%

REVISIONS			
ADDITIONS AND ALTERATION			
1/100			
MAY 2021			
37 PARK ST EDEN MILLS			
SITE PLAN			A1

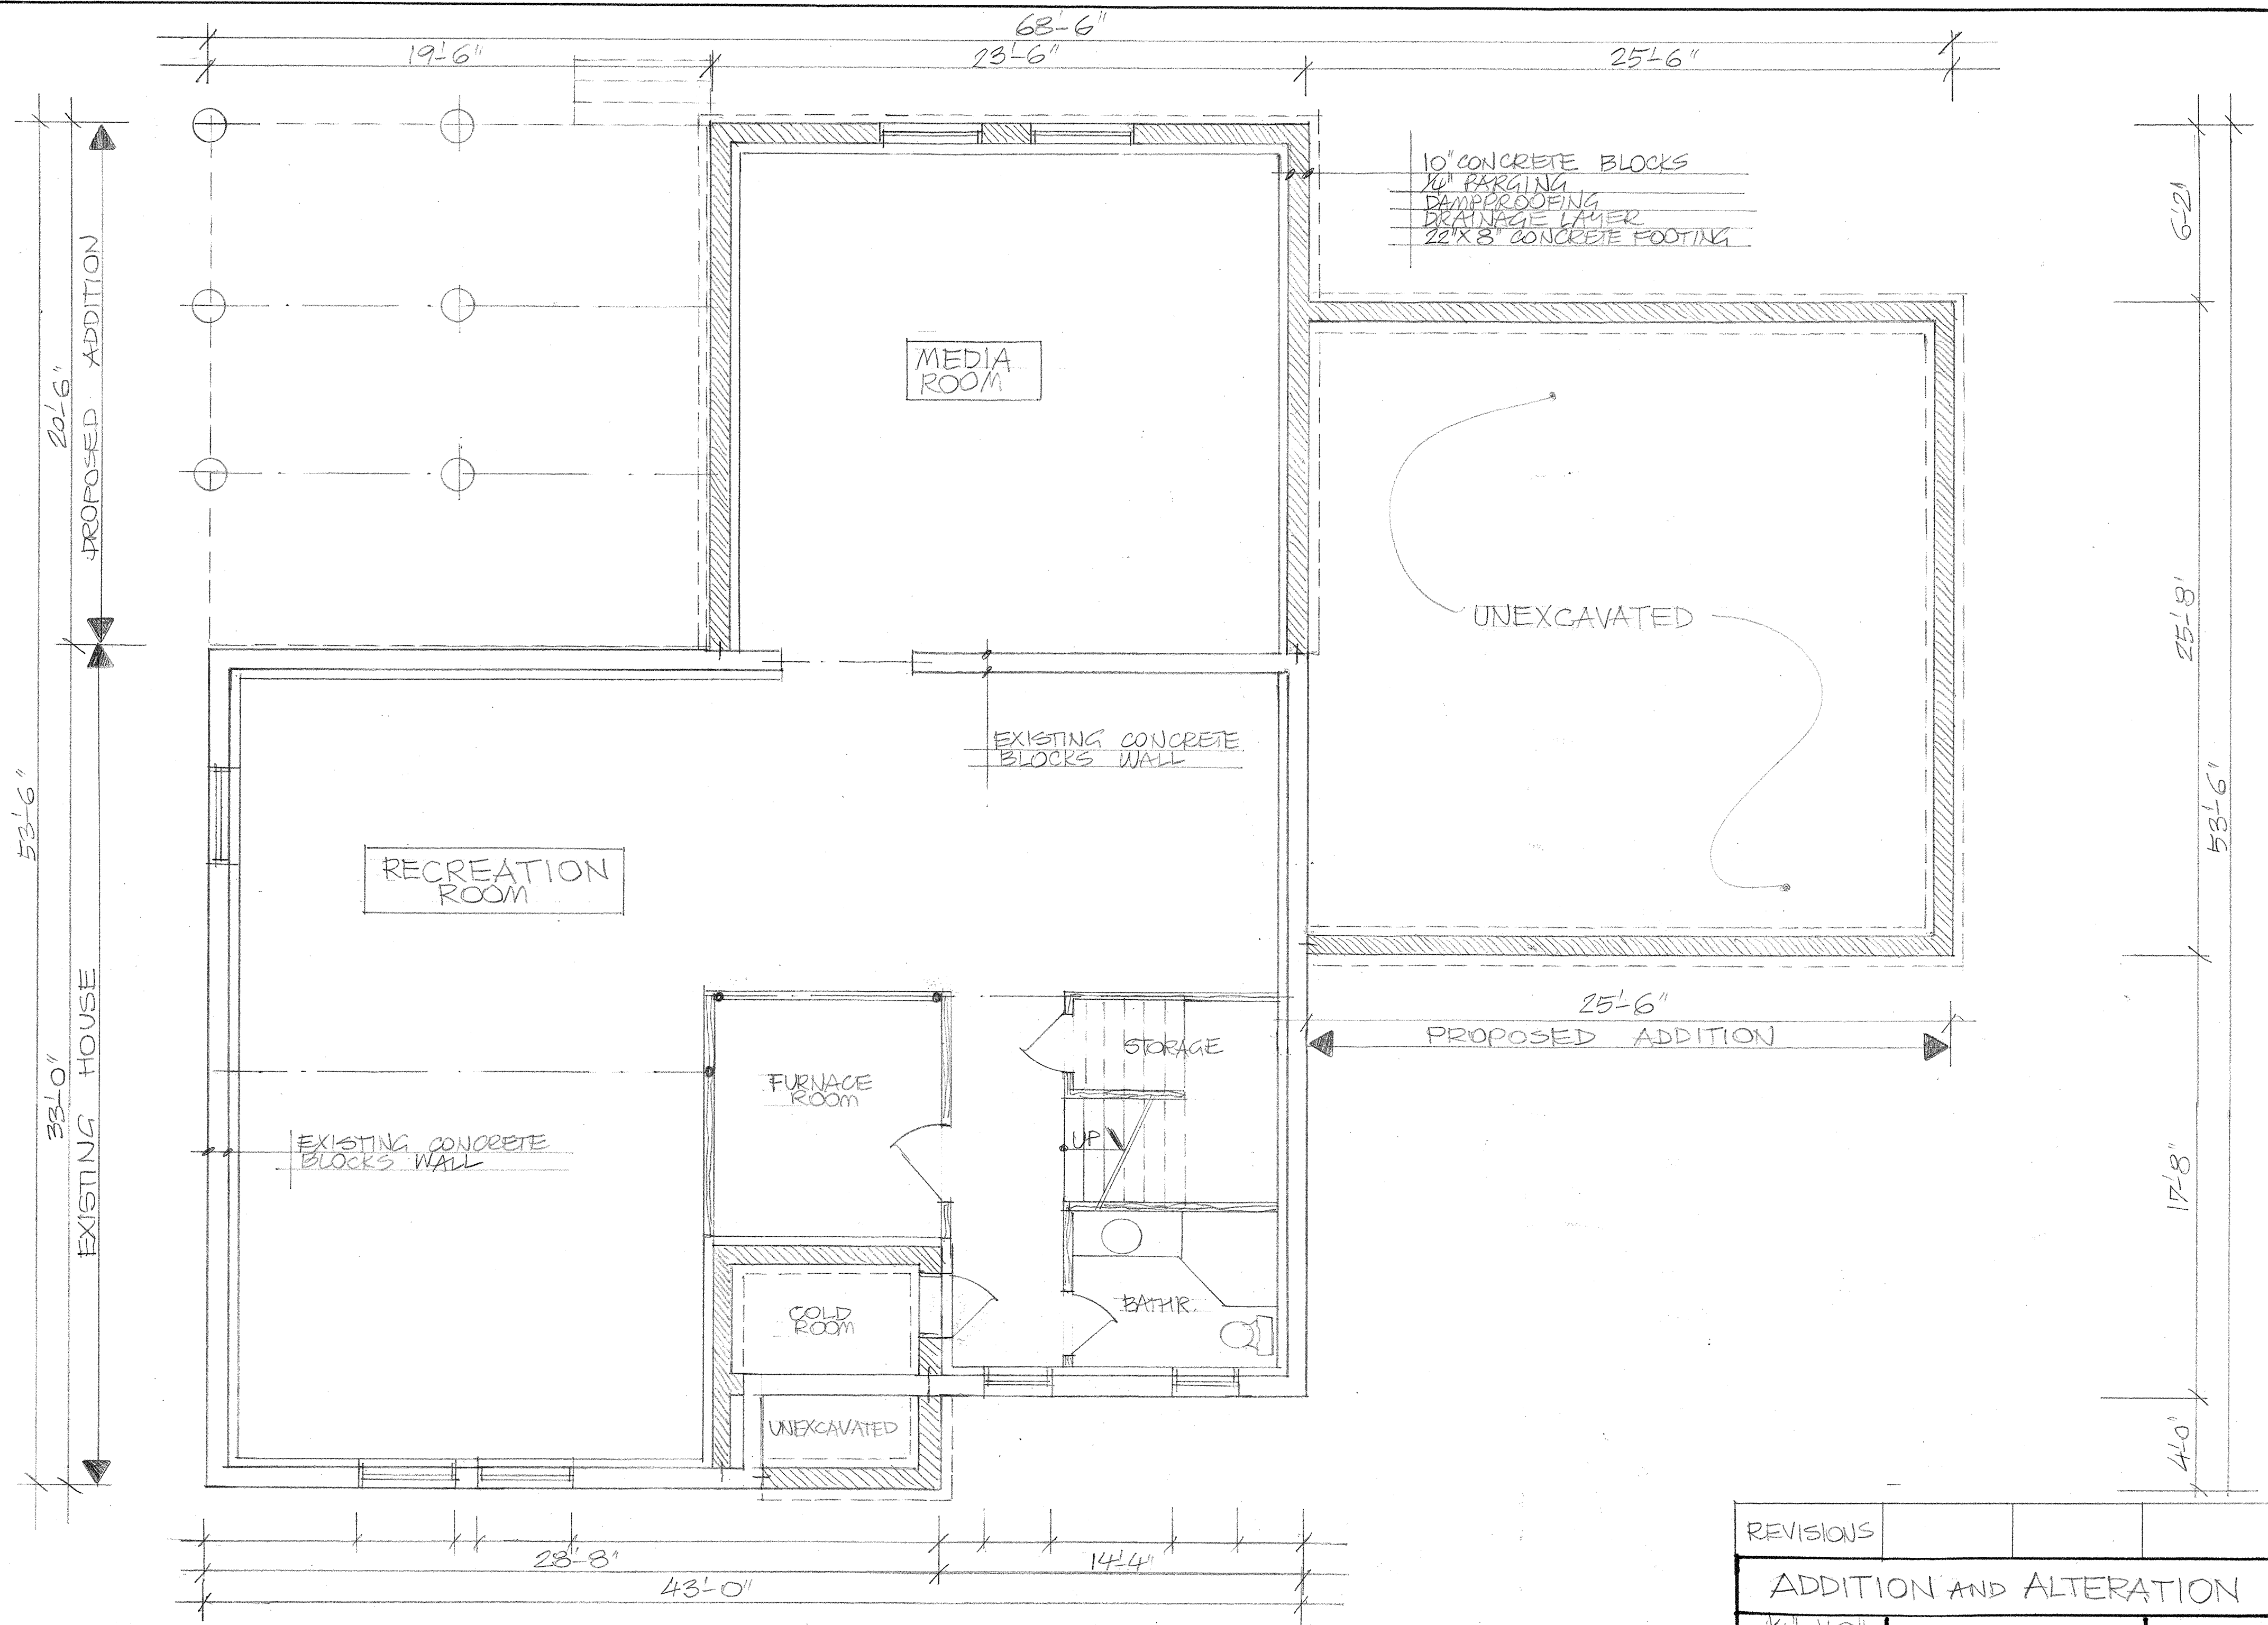


BASEMENT & FOUNDATION PLAN 1/4" = 1'-0"

REVISIONS			
ADDITION AND ALTERATION			
1/4" = 1'-0"			
MAY 2021			
37 PARK ST. EDEN MILLS			
BASEMENT PLAN			A2

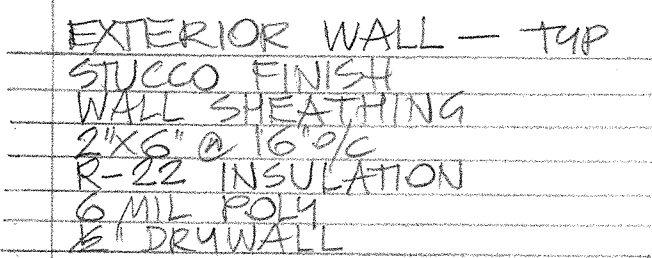

REVISIONS			
ADDITION AND ALTERATION			
X4"= 1/4"			
MAY 2021			
37 PARK ST EDEN MILLS			
SECOND FLOOR PLAN			A4

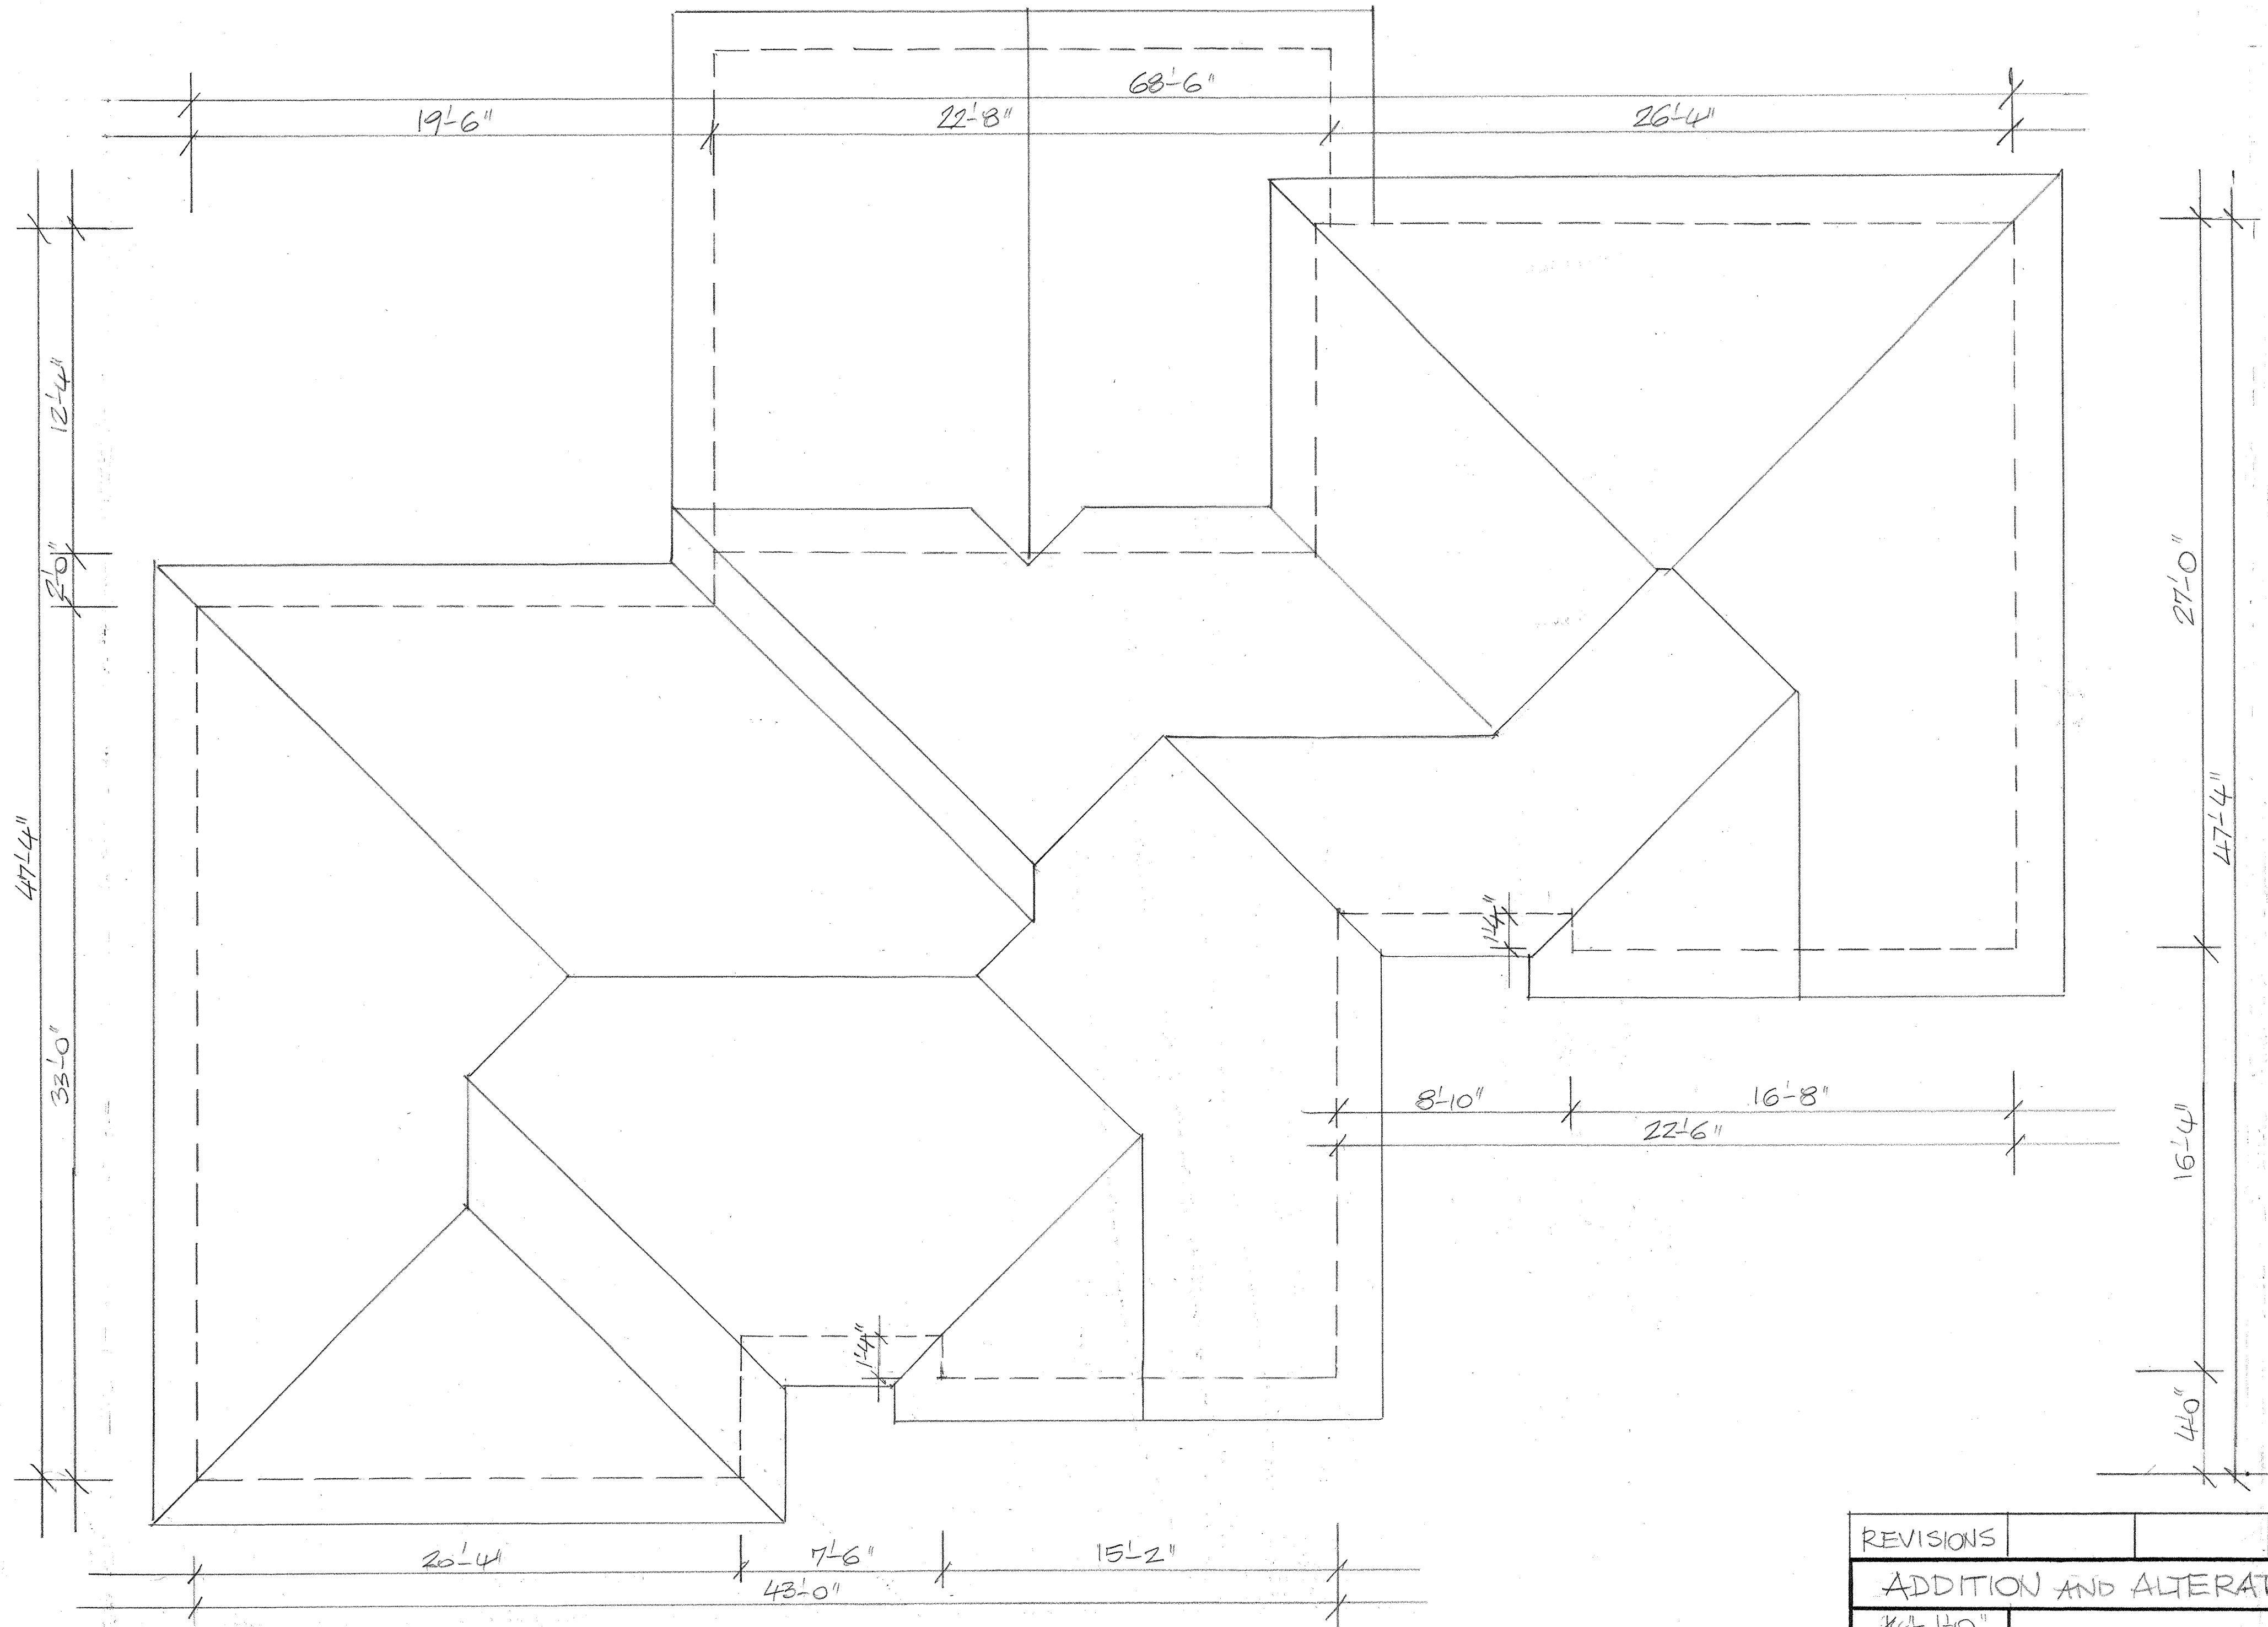

ROOF PLAN $\frac{1}{4}" = 1'-0"$

REVISIONS			
ADDITION AND ALTERATION			
$\frac{1}{4}" = 1'-0"$			
MAY 2021			
37 PARK ST EDEN MILLS			
ROOF PLAN			A5



REVISIONS			
ADDITIONS AND ALTERATION			
1/4"=1'-0"			
MAY 2021			
37 PARK ST. EDEN MILLS			
FRONT ELEVATION			A7



REAR ELEVATION $\frac{1}{4}" = 1'-0"$

REVISIONS			
ADDITIONS AND ALTERATION			
$\frac{1}{4}" = 1'-0"$			
MAY 2021			
37 PARK ST. EDEN MILLS			
REAR ELEVATION			A8



SOUTH SIDE ELEVATION 1/4"=1'-0"

REVISIONS			
ADDITIONS AND ALTERATIONS			
1/4"=1'-0"			
MAY 2021			
37 PARK ST. EDEN MILLS			
SIDE ELEVATION			A9



NORTH SIDE ELEVATION $\frac{1}{4}"=1'-0"$

REVISIONS			
ADDITION AND ALTERATION			
$\frac{1}{4}"=1'-0"$			
MAY 2021			
37 PARK ST EDEN MILLS			
SIDE ELEVATION			A10